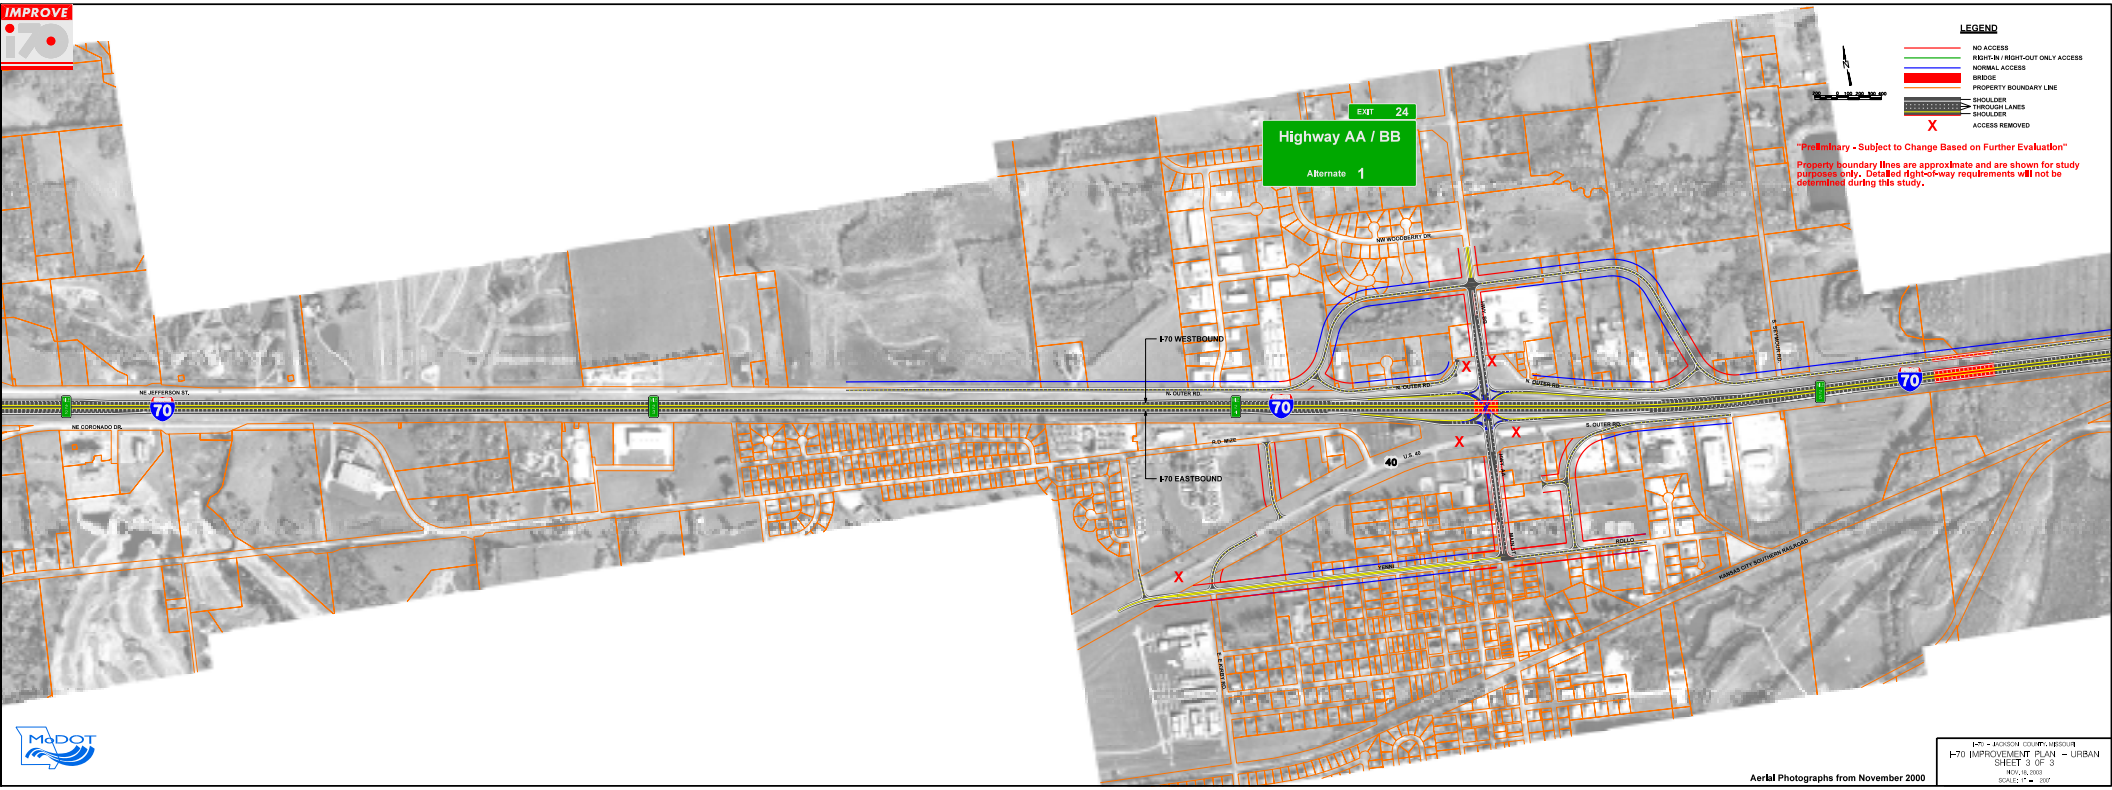
IMPROVE 70
EXIT 24
Highway AA / BB
Alternate 1
LEGEND
NO ACCESS
RIGHT-IN / RIGHT-OUT ONLY ACCESS
NORMAL ACCESS
BRIDGE
PROPERTY BOUNDARY LINE
SHOULDER
THROUGH LANES
SHOULDER
ACCESS REMOVED
"Preliminary - Subject to Change Based on Further Evaluation"
Property boundary lines are approximate and are shown for study purposes only. Detailed right-of-way requirements will not be determined during this study.
I-70 WESTBOUND
I-70 EASTBOUND
NE JEFFERSON ST.
NE CORONADO DR.
N. OUTER RD.
S. OUTER RD.
R.O. WAYE
U.S. 40
NW WOODBURY DR.
ROLLO
TYSON
KANSAS CITY SOUTHERN RAILROAD
S. BUCKNER RD.
70
40
MoDOT
Aerial Photographs from November 2000
I-70 - JACKSON COUNTY, MISSOURI
I-70 IMPROVEMENT PLAN - URBAN
SHEET 3 OF 3
NOV. 16, 2003
SCALE: 1" = 200'