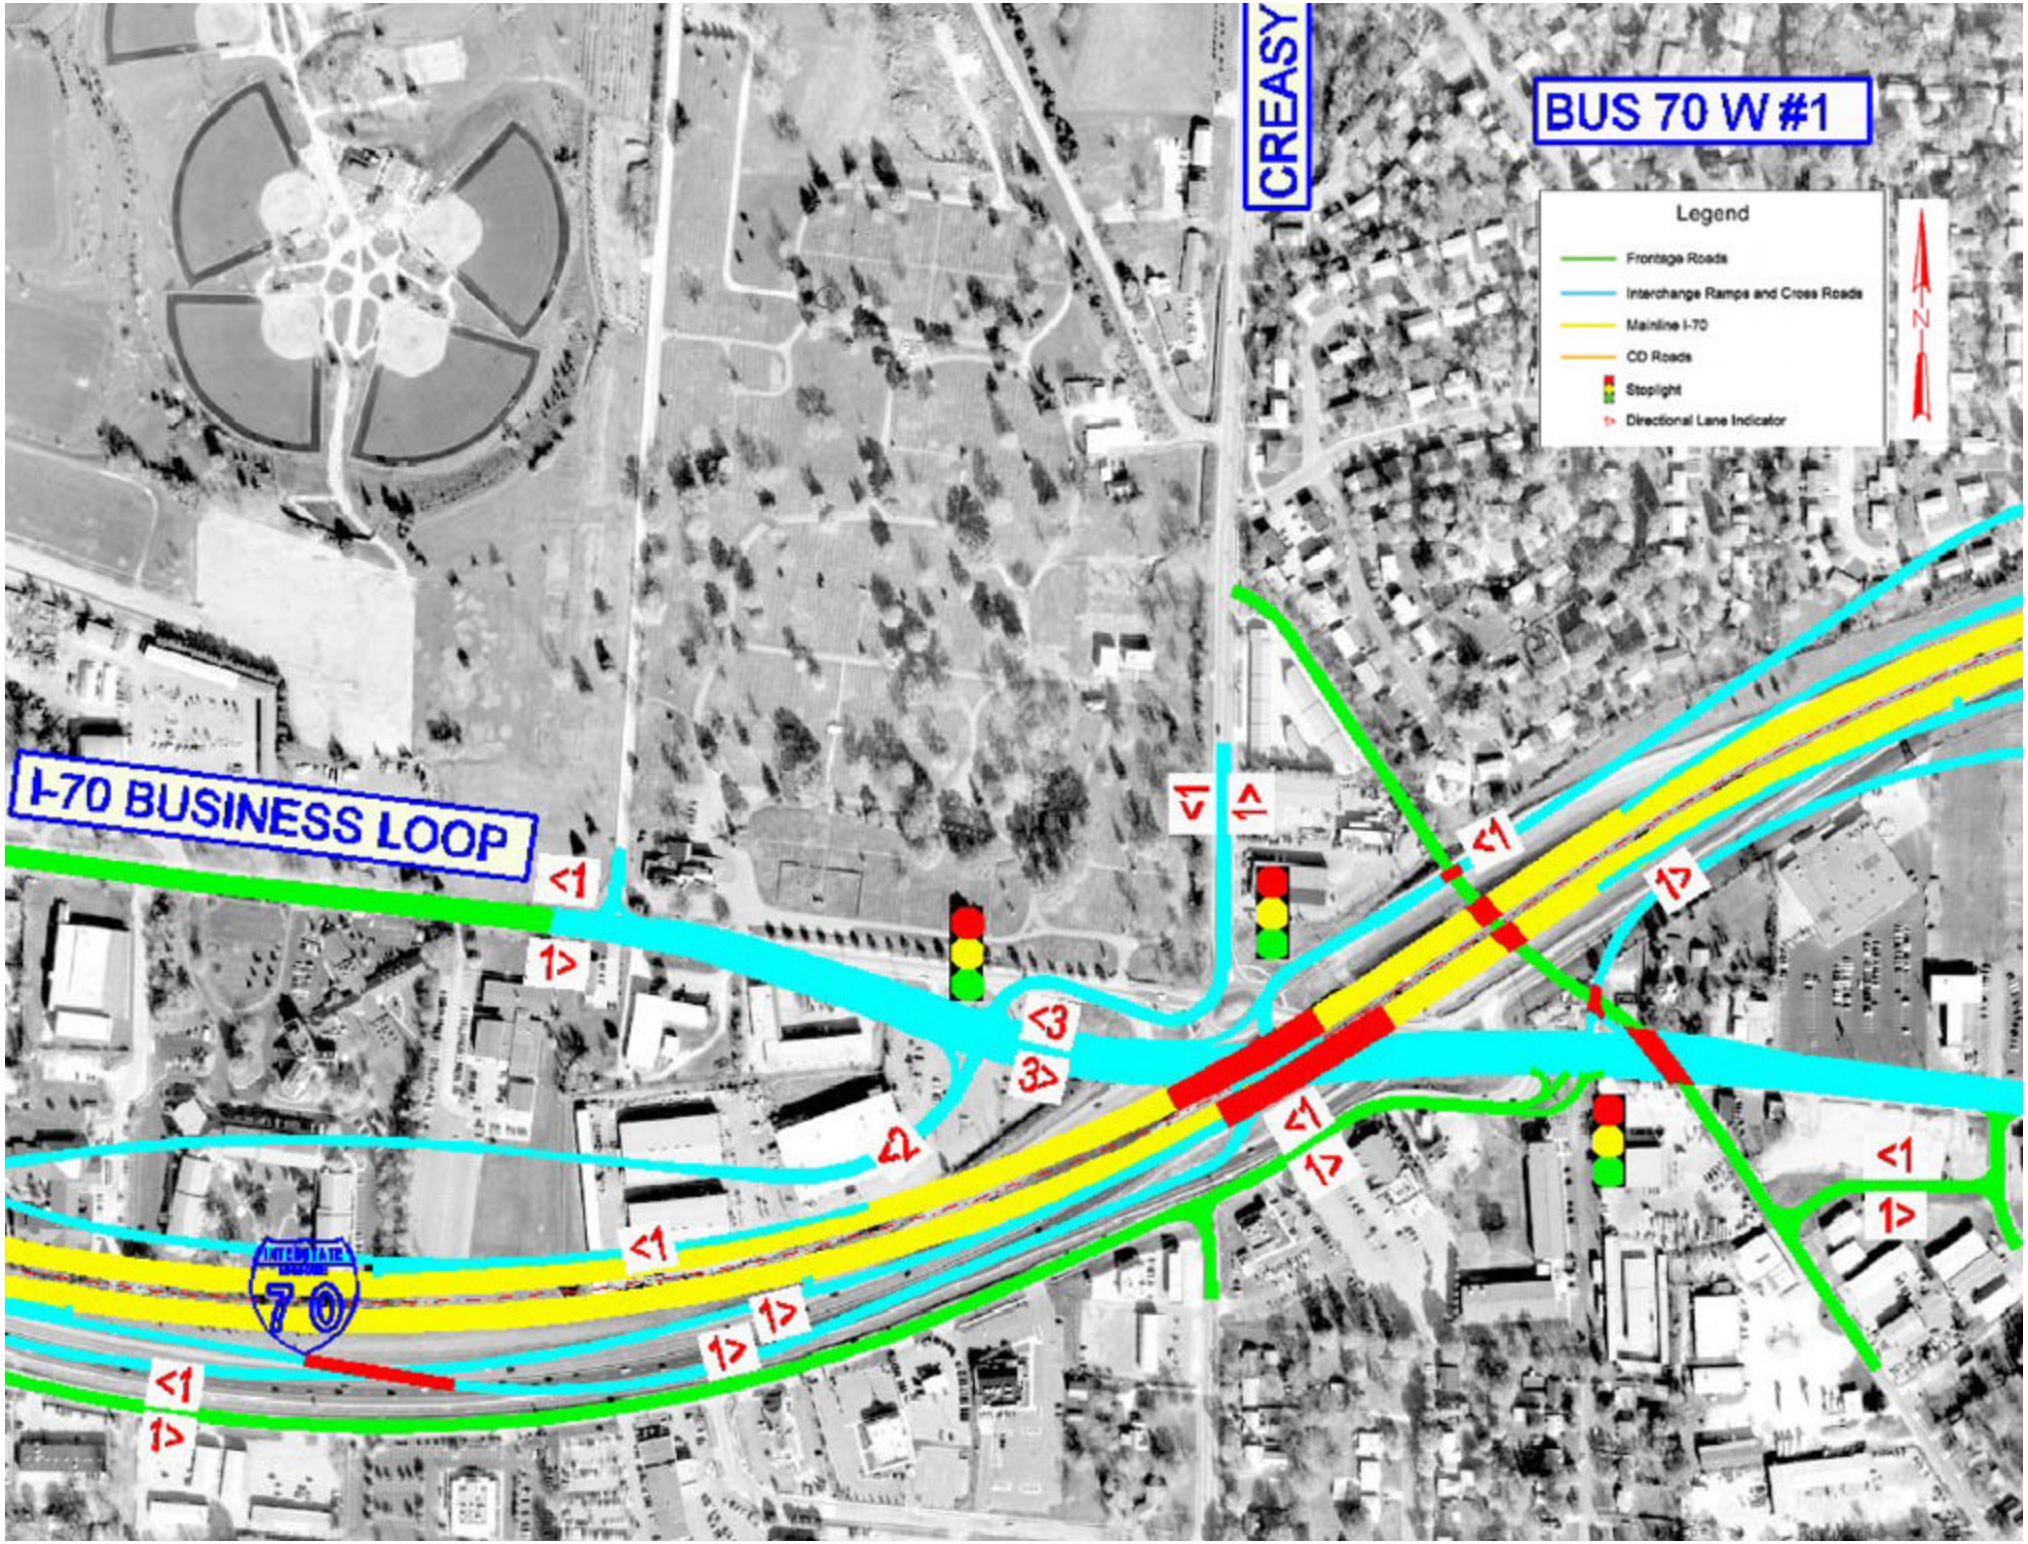
BUS 70 W #1
CREASY
I-70 BUSINESS LOOP
Legend
Frontage Roads
Interchange Ramps and Cross Roads
Mainline I-70
CD Roads
Stoplight
Directional Lane Indicator
N
INTERSTATE
70
<1
1>
<3
3>
2

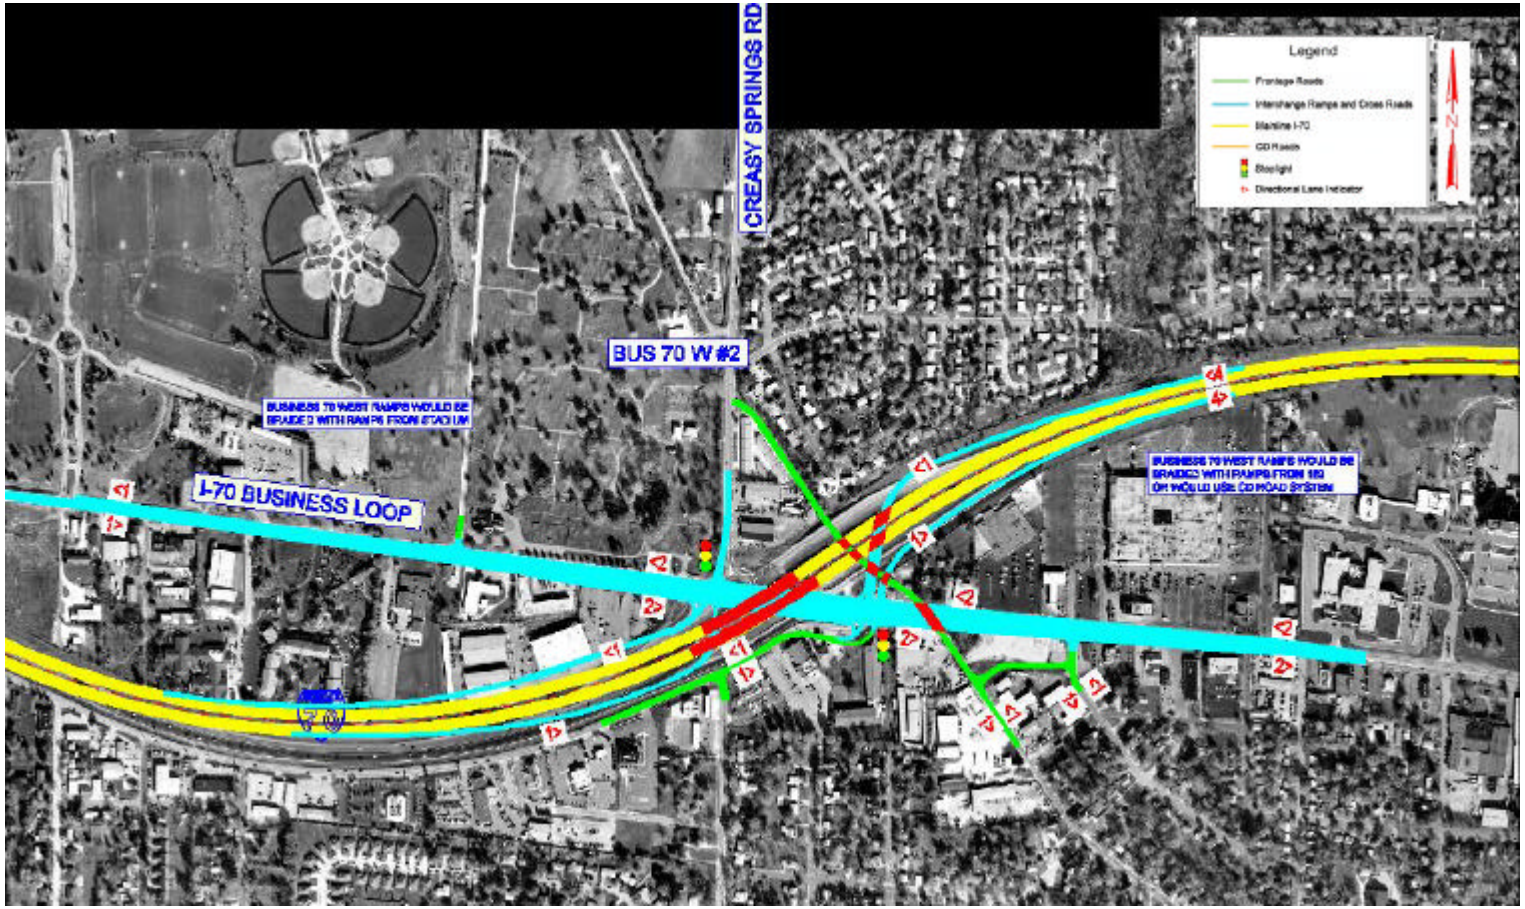
CREASY SPRINGS RD
BUS 70 W #2
I-70 BUSINESS LOOP
BUSINESS 70 WEST RAMPS WOULD BE GRADED WITH RAMPS FROM STADIUM
BUSINESS 70 WEST RAMPS WOULD BE GRADED WITH RAMPS FROM 163 OR WOULD USE CD ROAD SYSTEM
Legend
Frontage Roads
Interchange Ramps and Cross Roads
Mainline I-70
CD Roads
Stoplight
Directional Lane Indicator
N